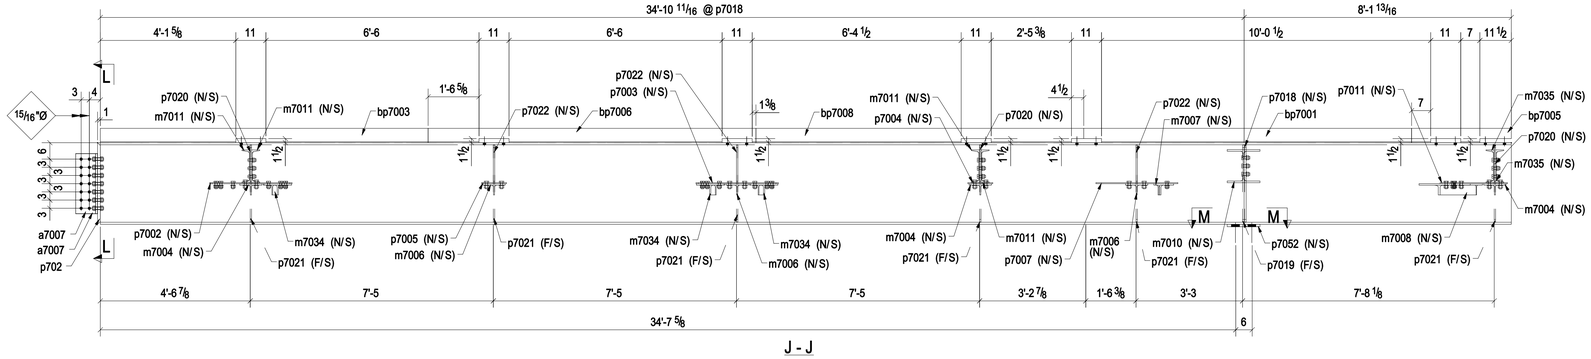

J - J

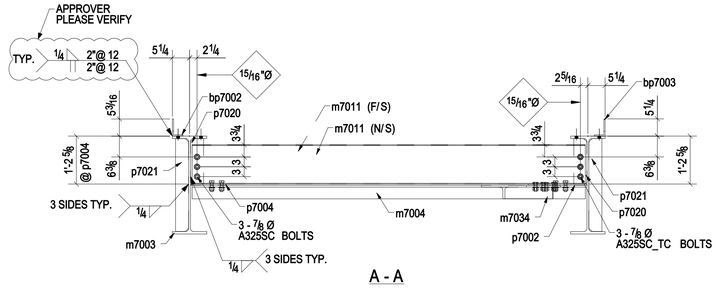

A - A

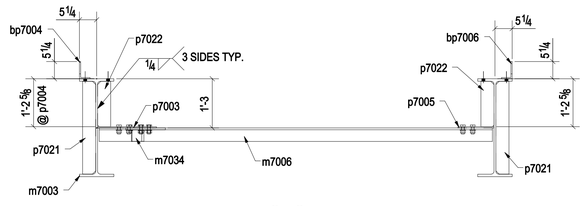

C - C

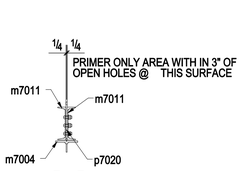

B - B

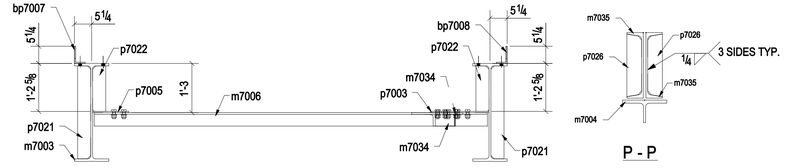

D - D

P - P

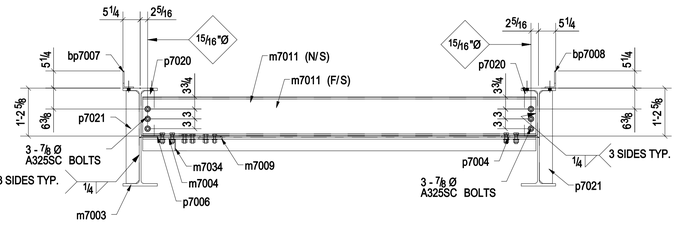

E - E

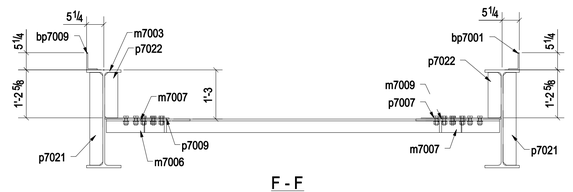

F - F

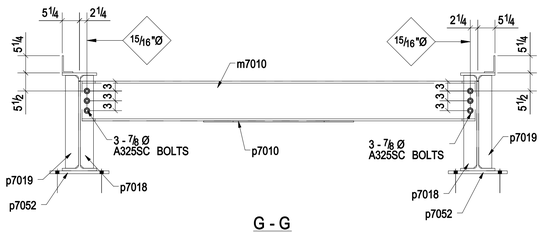

G - G

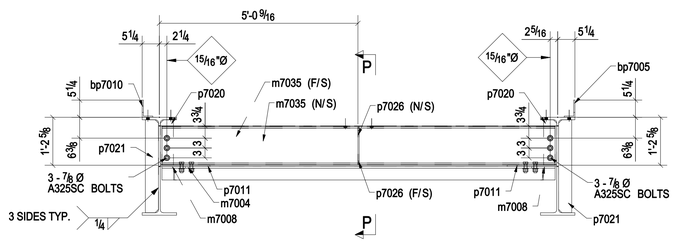

H - H

READ THIS DWG. ALONG WITH 709-1, 709-3 & 709-4

PR INDICATES PRIMER ONLY AREA WITHIN 3" OF OPEN HOLES.

REF: E701

REV:	DATE:	REVISION NOTE:
A	02/04/2015	FOR APPROVAL
B	02/09/2015	FOR APPROVAL
C	02/16/2015	ADDED SHEAR STUDS IN BOM

PROJECT: STAMFORD RAILROAD STATION IMPROVEMENTS CITY OF STAMFORD PEDESTRIAN BRIDGE				PAY ITEM : 0040 (SITE No.1)	
				CTDOT PROJECT No: 0301-0157	
				PROJECT NO: 2015-001	
Customer:				DRAWN BY: NB	DATE: 02/16/2015
				CHECKED BY: AS	DATE: 02/16/2015
FABRICATOR:				JOB NO. 1942-14E	REV: C
DESIGNER:	HOLES: AS NOTED	MAT'L SPEC. AS NOTED	WELD CODE: AWSD1.1	DRAWING TITLE: FRAME	
DWG SIZE: 914x609	SCALE: 1:20			DRAWING: 709-2	